
CACTUS PLAZA PHASE II

NEC Cactus Ave & Valley View Blvd | 3698 Cactus Road | Las Vegas, NV 89141

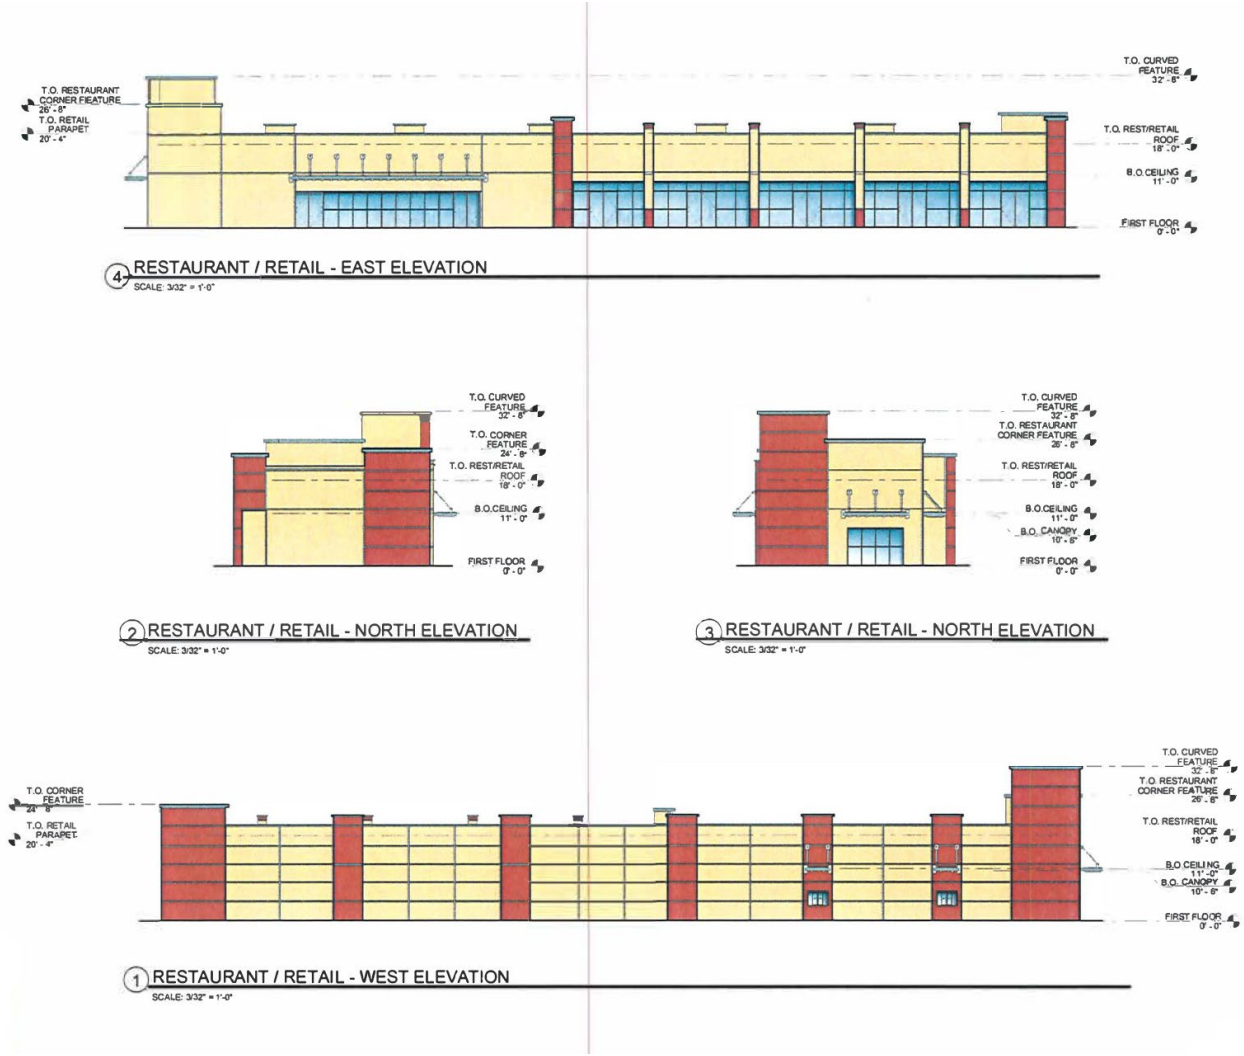

AVAILABLE SF	Up to ±4,500 SF
JURISDICTION	CC Enterprise - 89141
ZONING	Neighborhood Commercial (NC)
LAT/LONG	35.999493, -115.189032
RATES	$4.50 Inline $5.00 PSF Encap / Drive-thru

PROPERTY HIGHLIGHTS

- Under Construction
- Inline/Pad Retail Space
- One Pad Available for BTS, possible Ground Lease
- Prime Location on Cactus Ave with direct access via the I-15 Freeway (±156,000 VPD) Cactus Exit
- High traffic location at the hard corner of Cactus Ave and Valley View Blvd
- Positioned within a dense and rapidly growing Southwest Las Vegas trade area
- Services the affluent Southern Highlands (9,000 homes) and Mountain's Edge (12,500 homes) neighborhoods

2026 DEMOGRAPHIC SNAPSHOT

Population: 3-mile radius — **132,664**

Average HH Income: — **$143,028**

Traffic Counts: Valley View & Cactus Comb. — **36,312 vpd**

newmarket COMMERCIAL REAL ESTATE ADVISORS

Contact: Phillip Baca • o: 702.221.2500 ext. 301 • pbaca@newmarketadvisors.com
David Johnson • o: 702.221.2500 ext. 314 • djohnson@newmarketadvisors.com
Robert Scholes • o: 702.221.2500 ext. 312 • rscholes@newmarketadvisors.com

ICSC CHAIN LINKS RETAIL ADVISORS

NewMarket Advisors
5245 South Durango Drive • Las Vegas, Nevada 89113 • newmarketadvisors.com


The information contained herein has been given to us by the owner of the property or other sources deemed reliable. We have no reason to doubt its accuracy, but we do not guarantee it. All information should be verified prior to purchase or lease. Site plan subject to change without prior notice.

License: Phillip Baca, NV S.46863, David Johnson, NV BS.5421, Robert Scholes, NV BS.0146975

November 12, 2026

CACTUS PLAZA PHASE II

NEC Cactus Ave & Valley View Blvd | 3698 Cactus Road | Las Vegas, NV 89141

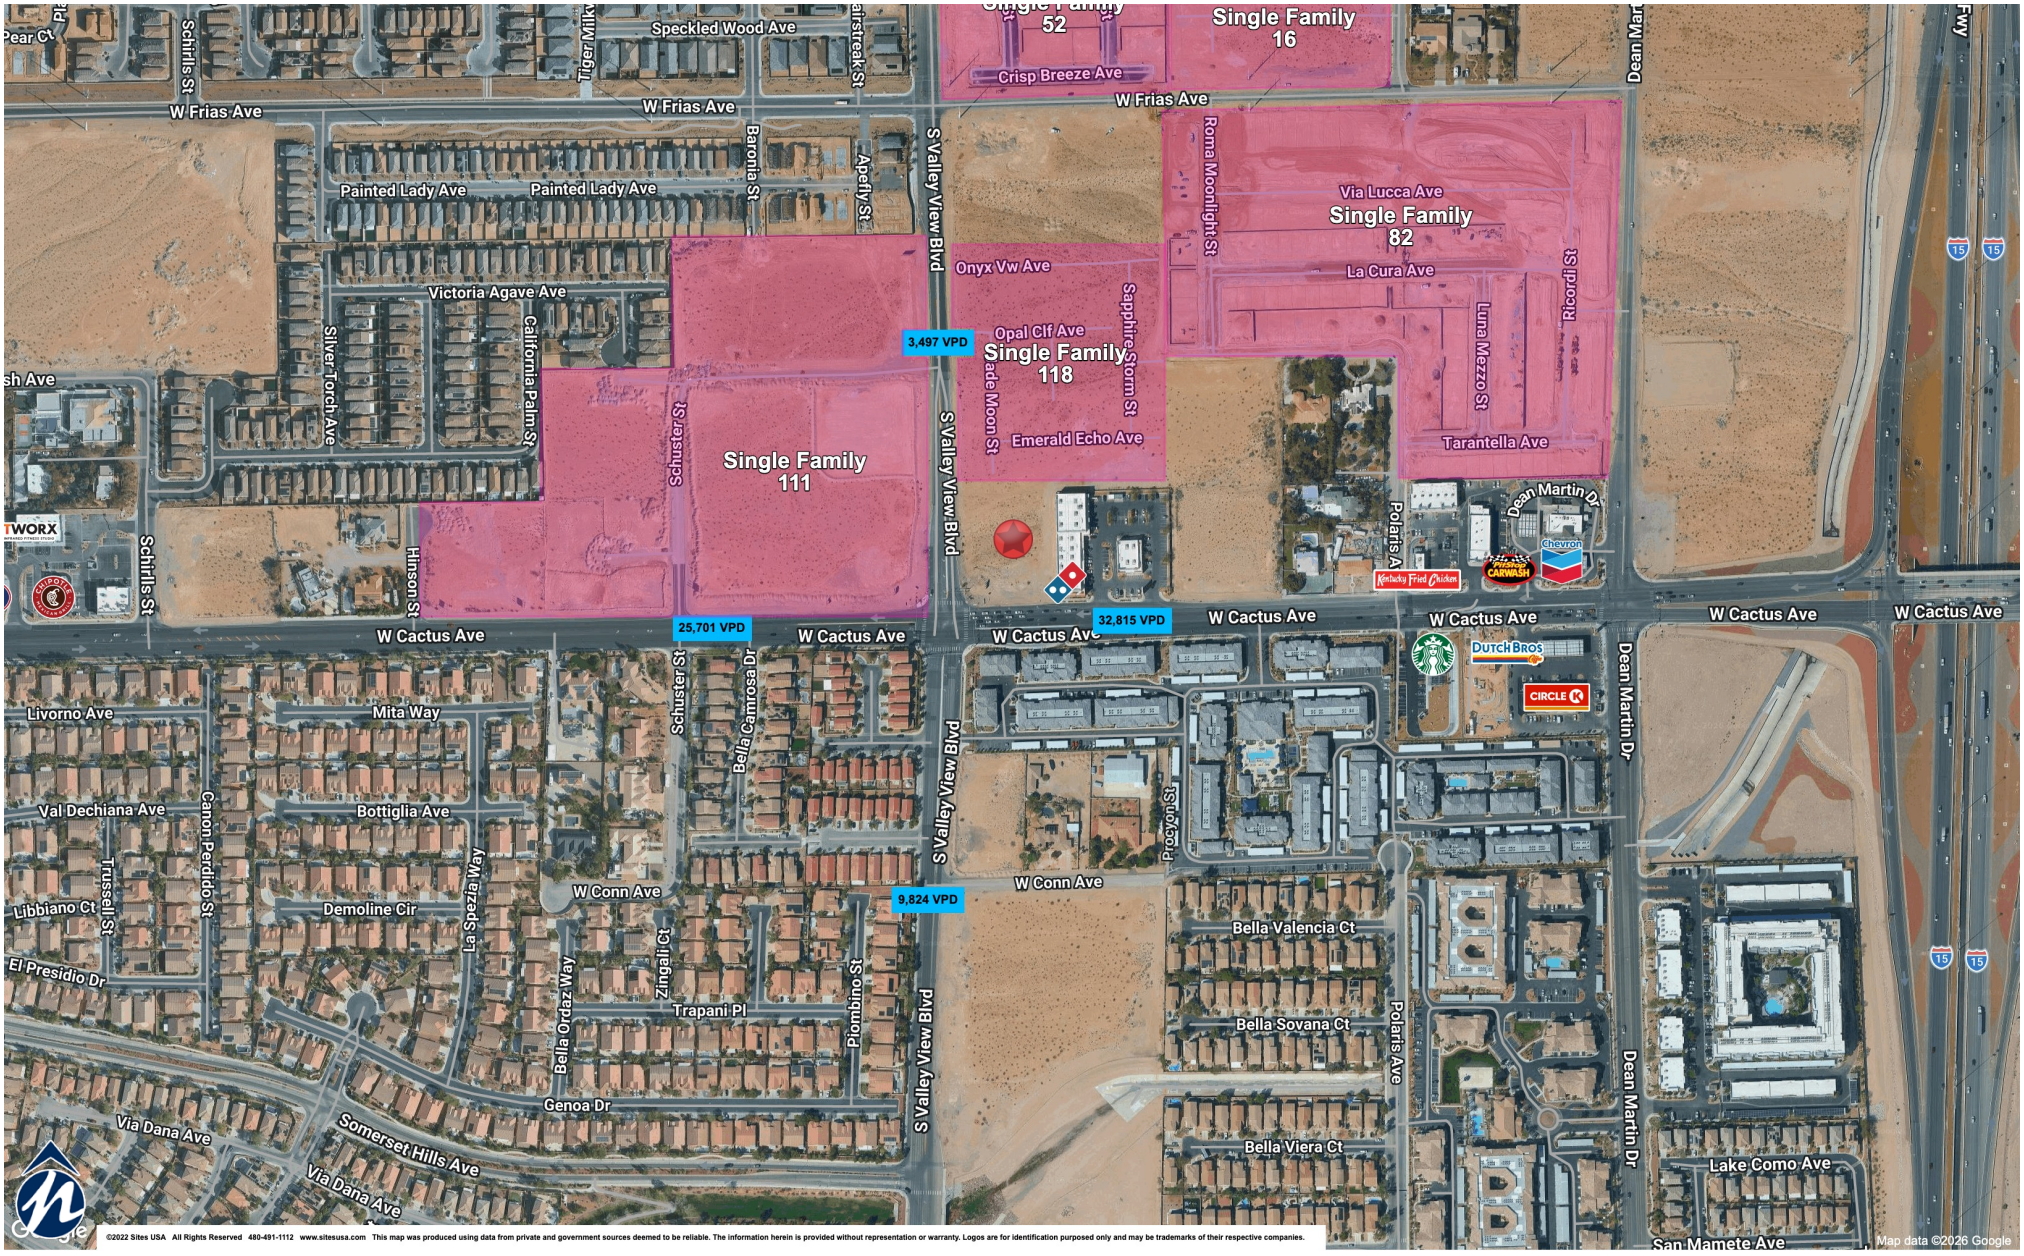

©2022 Sites USA All Rights Reserved 480-491-1112 www.sitesusa.com This map was produced using data from private and government sources deemed to be reliable. The information herein is provided without representation or warranty. Logos are for identification purposed only and may be trademarks of their respective companies.

Contact: Phillip Baca • o: 702.221.2500 ext. 301 • pbaca@newmarketadvisors.com
David Johnson • o: 702.221.2500 ext. 314 • djohnson@newmarketadvisors.com
Robert Scholes • o: 702.221.2500 ext. 312 • rscholes@newmarketadvisors.com

newmarket COMMERCIAL REAL ESTATE ADVISORS


ICSC CHAIN LINKS RETAIL ADVISORS

NewMarket Advisors
5245 South Durango Drive • Las Vegas, Nevada 89113 • newmarketadvisors.com

The information contained herein has been given to us by the owner of the property or other sources deemed reliable. We have no reason to doubt its accuracy, but we do not guarantee it. All information should be verified prior to purchase or lease. Site plan subject to change without prior notice.

License: Phillip Baca, NV S.46863, David Johnson, NV BS.5421, Robert Scholes, NV BS.0146975

November 12, 2026

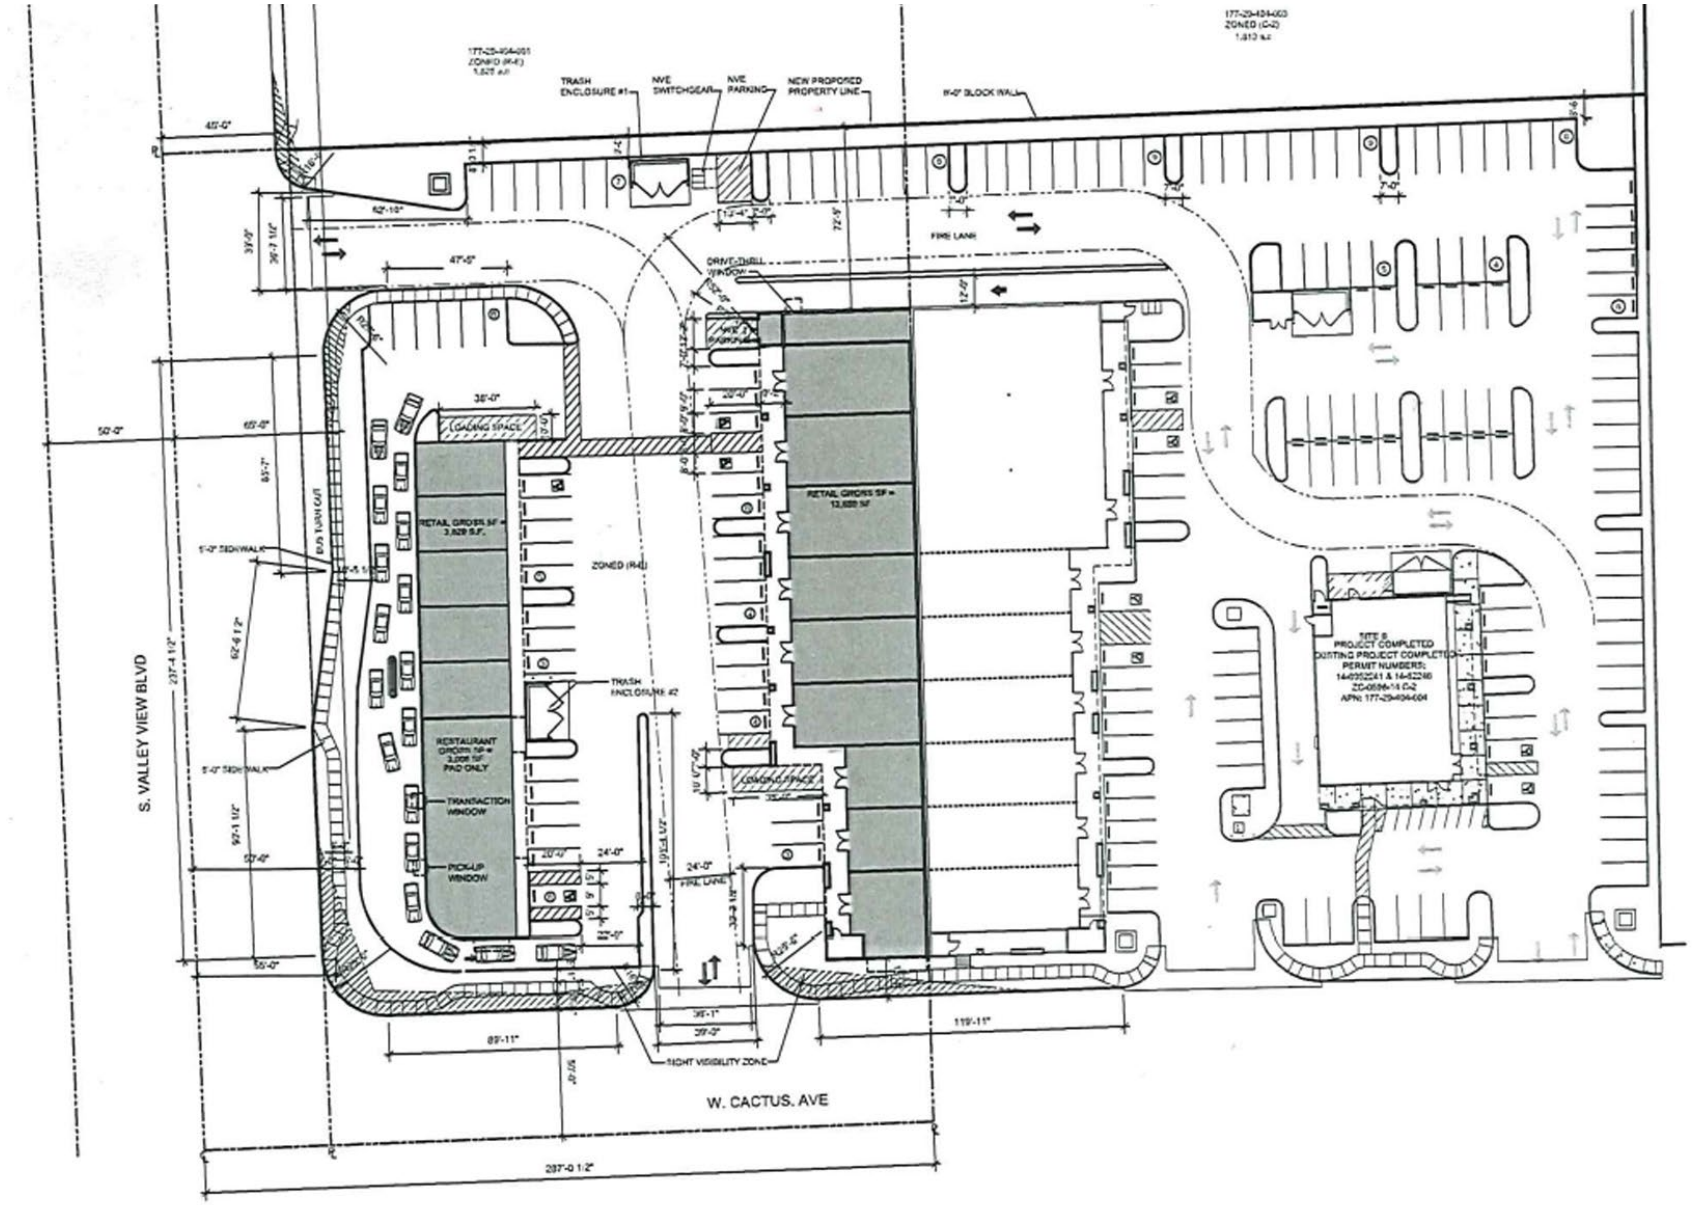

Contact: Phillip Baca • o: 702.221.2500 ext. 301 • pbaca@newmarketadvisors.com
David Johnson • o: 702.221.2500 ext. 314 • djohnson@newmarketadvisors.com
Robert Scholes • o: 702.221.2500 ext. 312 • rscholes@newmarketadvisors.com


newmarket COMMERCIAL REAL ESTATE ADVISORS

ICSC CHAIN LINKS RETAIL ADVISORS


NewMarket Advisors
5245 South Durango Drive • Las Vegas, Nevada 89113 • newmarketadvisors.com

The information contained herein has been given to us by the owner of the property or other sources deemed reliable. We have no reason to doubt its accuracy, but we do not guarantee it. All information should be verified prior to purchase or lease. Site plan subject to change without prior notice.

License: Phillip Baca, NV S.46863, David Johnson, NV BS.5421, Robert Scholes, NV BS.0146975

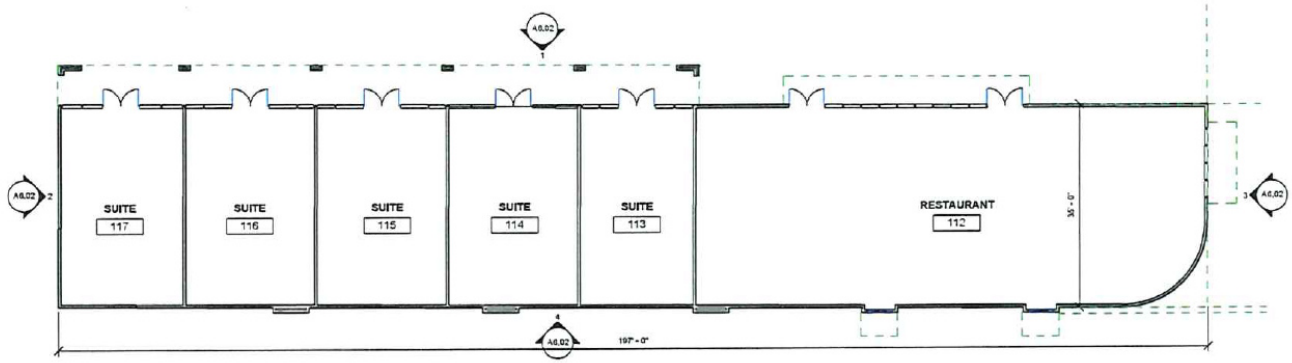

2 RESTAURANT / RETAIL FLOOR PLAN
SCALE: 3/32" = 1'-0"

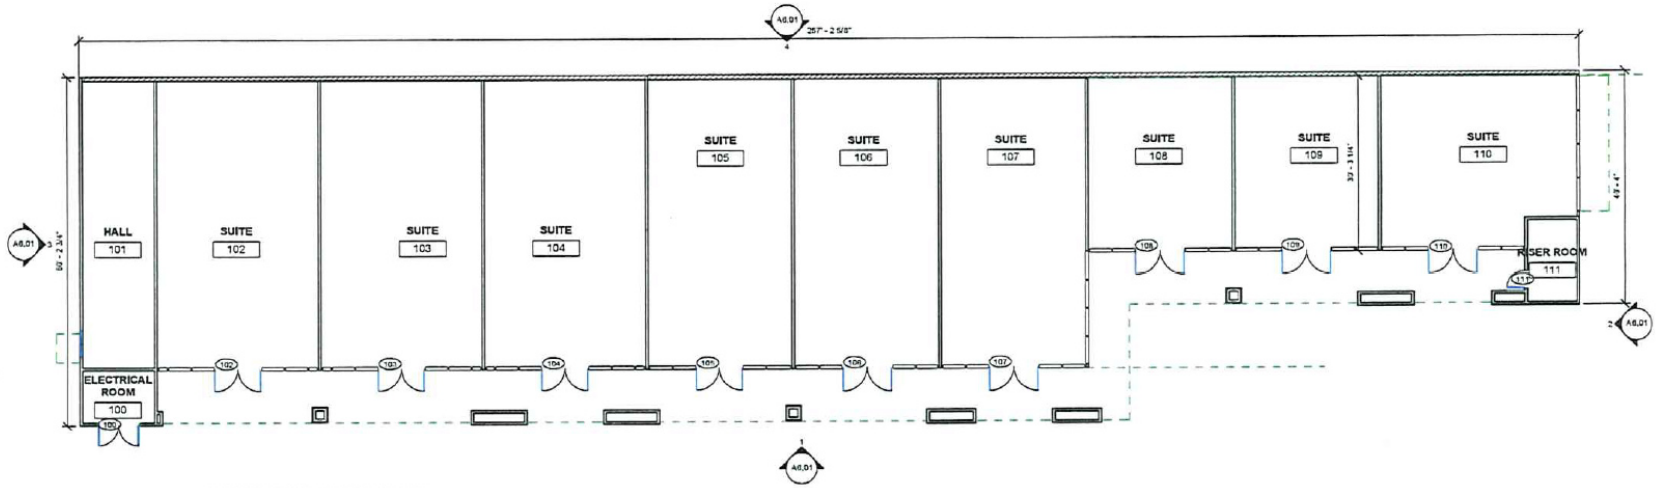

1 RETAIL FLOOR PLAN
SCALE: 3/32" = 1'-0"

Contact: Phillip Baca • o: 702.221.2500 ext. 301 • pbaca@newmarketadvisors.com
David Johnson • o: 702.221.2500 ext. 314 • djohnson@newmarketadvisors.com
Robert Scholes • o: 702.221.2500 ext. 312 • rscholes@newmarketadvisors.com

newmarket COMMERCIAL REAL ESTATE ADVISORS

ICSC CHAIN LINKS RETAIL ADVISORS


NewMarket Advisors
5245 South Durango Drive • Las Vegas, Nevada 89113 • newmarketadvisors.com

The information contained herein has been given to us by the owner of the property or other sources deemed reliable. We have no reason to doubt its accuracy, but we do not guarantee it. All information should be verified prior to purchase or lease. Site plan subject to change without prior notice.

License: Phillip Baca, NV S.46863, David Johnson, NV BS.5421, Robert Scholes, NV BS.0146975

CACTUS PLAZA PHASE II

NEC Cactus Ave & Valley View Blvd | 3698 Cactus Road | Las Vegas, NV 89141

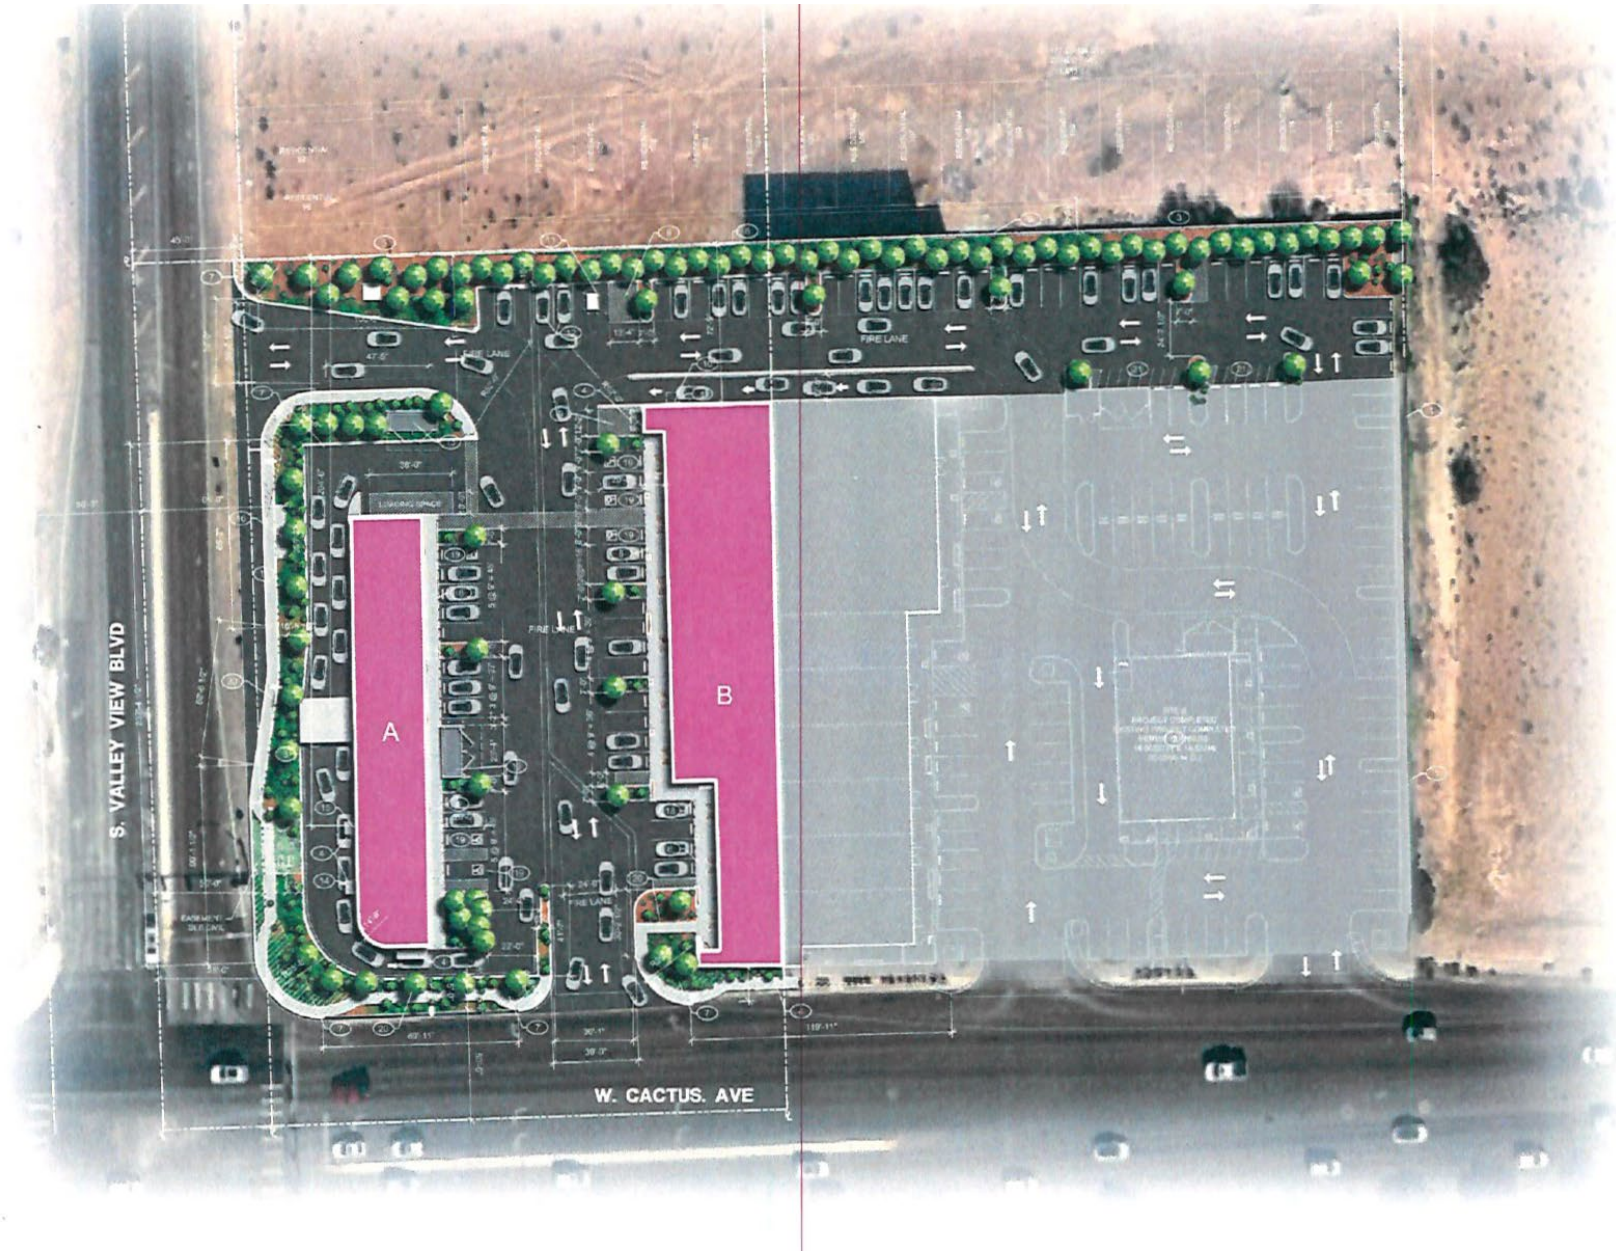

Contact: Phillip Baca • o: 702.221.2500 ext. 301 • pbaca@newmarketadvisors.com
David Johnson • o: 702.221.2500 ext. 314 • djohnson@newmarketadvisors.com
Robert Scholes • o: 702.221.2500 ext. 312 • rscholes@newmarketadvisors.com

newmarket
COMMERCIAL REAL ESTATE ADVISORS

ICSC CHAIN LINKS RETAIL ADVISORS

NewMarket Advisors
5245 South Durango Drive • Las Vegas, Nevada 89113 • newmarketadvisors.com

The information contained herein has been given to us by the owner of the property or other sources deemed reliable. We have no reason to doubt its accuracy, but we do not guarantee it. All information should be verified prior to purchase or lease. Site plan subject to change without prior notice.

License: Phillip Baca, NV S.46863, David Johnson, NV BS.5421, Robert Scholes, NV BS.0146975

November 12, 2026

CACTUS PLAZA PHASE II

NEC Cactus Ave & Valley View Blvd | 3698 Cactus Road | Las Vegas, NV 89141

2026 ESTIMATED DEMOGRAPHICS

Population

1-Mile	17,193
3-Mile	132,664
5-Mile	295,927

Average Household Income

1-Mile	$160,695
3-Mile	$143,028
5-Mile	$139,372


Number of Households

1-Mile	6,453
3-Mile	51,113
5-Mile	114,363

Daytime Population (Employees)

1-Mile	1,208
3-Mile	16,890
5-Mile	79,233

LAS VEGAS VALLEY

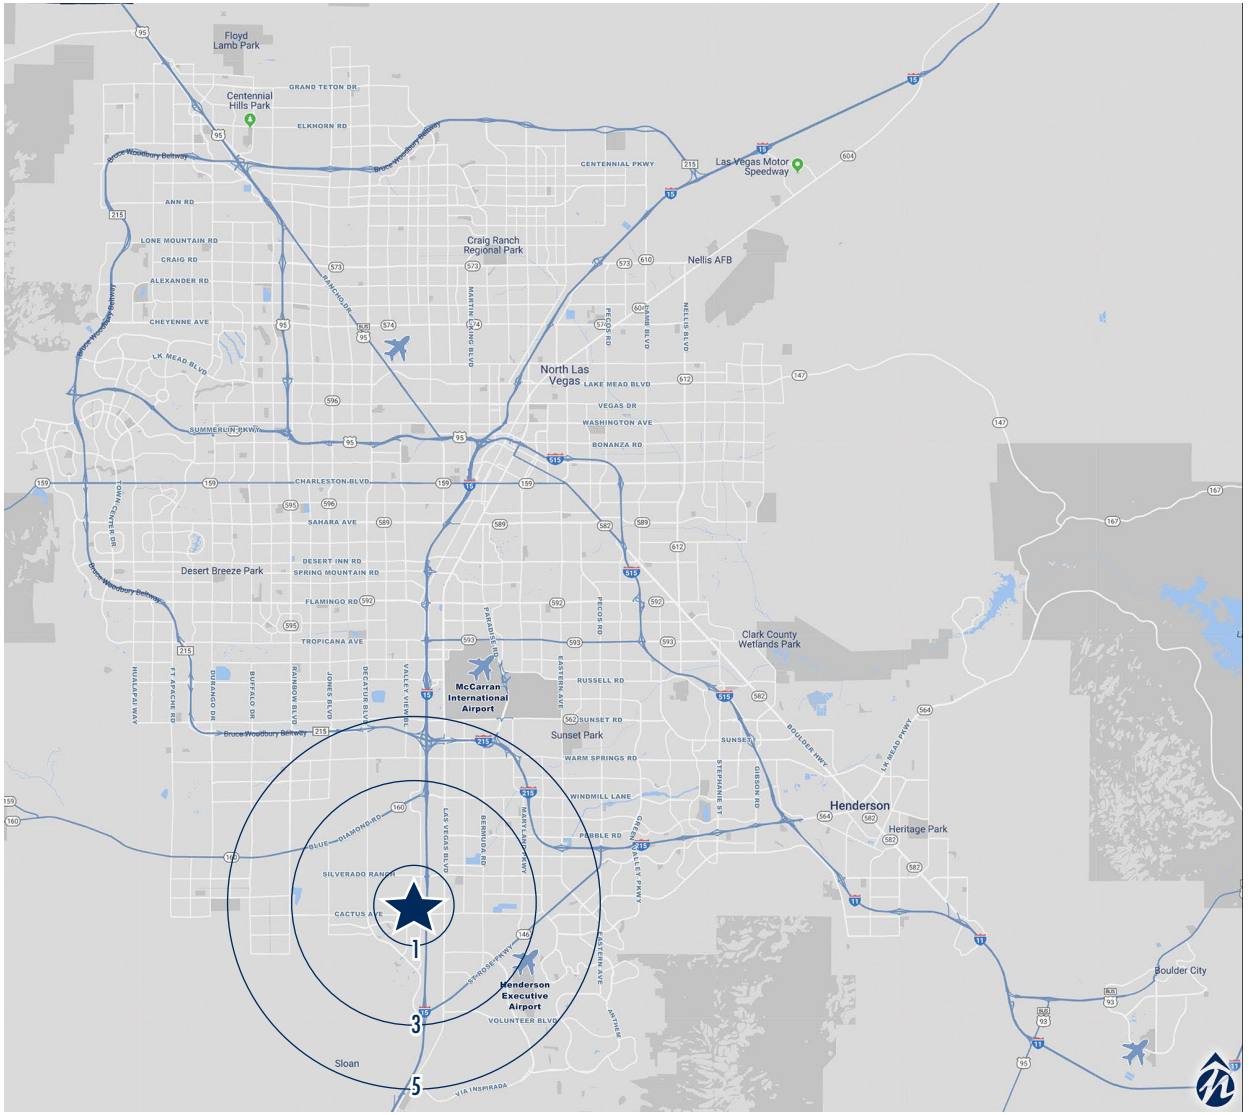

Contact: Phillip Baca • o: 702.221.2500 ext. 301 • pbaca@newmarketadvisors.com
David Johnson • o: 702.221.2500 ext. 314 • djohnson@newmarketadvisors.com
Robert Scholes • o: 702.221.2500 ext. 312 • rscholes@newmarketadvisors.com

newmarket COMMERCIAL REAL ESTATE ADVISORS

ICSC CHAIN LINKS RETAIL ADVISORS

NewMarket Advisors
5245 South Durango Drive • Las Vegas, Nevada 89113 • newmarketadvisors.com

The information contained herein has been given to us by the owner of the property or other sources deemed reliable. We have no reason to doubt its accuracy, but we do not guarantee it. All information should be verified prior to purchase or lease. Site plan subject to change without prior notice.

License: Phillip Baca, NV S.46863, David Johnson, NV BS.5421, Robert Scholes, NV BS.0146975

November 12, 2026

INFORMATION ABOUT BROKERAGE SERVICES

TYPES OF REAL ESTATE LICENSE HOLDERS:

- A BROKER is responsible for all brokerage activities, including acts performed by sales agents sponsored by the broker.
- A SALES AGENT must be sponsored by a broker and works with clients on behalf of the broker.

In Nevada, a real estate licensee is required to provide a form setting forth the duties owed by the licensee to:

a) Each party for whom the licensee is acting as an agent in the real estate transaction, and
b) Each unrepresented party to the real estate transaction, if any.

LICENSEE'S DUTIES OWED TO ALL PARTIES:

A Nevada real estate licensee shall:

1. Not deal with any party to a real estate transaction in a manner which is deceitful, fraudulent or dishonest.
2. Exercise reasonable skill and care with respect to all parties to the real estate transaction.
3. Disclose to each party to the real estate transaction as soon as practicable:
   a. Any material and relevant facts, data or information which licensee knows, or with reasonable care and diligence the licensee should know, about the property.
   b. Each source from which licensee will receive compensation.
4. Abide by all other duties, responsibilities and obligations required of the licensee in law or regulations.

LICENSEE'S DUTIES OWED TO THE CLIENT:

A Nevada real estate licensee shall:

1. Exercise reasonable skill and care to carry out the terms of the brokerage agreement and the licensee's duties in the brokerage agreement;
2. Not disclose, except to the licensee's broker, confidential information relating to a client for 1 year after the revocation or termination of the brokerage agreement, unless licensee is required to do so by court order or the client gives written permission;
3. Seek a sale, purchase, option, rental or lease of real property at the price and terms stated in the brokerage agreement or at a price acceptable to the client;
4. Present all offers made to, or by the client as soon as practicable, unless the client chooses to waive the duty of the licensee to present all offers and signs a waiver of the duty on a form prescribed by the Division;
5. Disclose to the client material facts of which the licensee has knowledge concerning the real estate transaction;
6. Advise the client to obtain advice from an expert relating to matters which are beyond the expertise of the licensee; and
7. Account to the client for all money and property the licensee receives in which the client may have an interest.

Duties Owed By a broker who assigns different licensees affiliated with the brokerage to separate parties.

Each licensee shall not disclose, except to the real estate broker, confidential information relating to client.

CONFLICT OF INTEREST:

A licensee in a real estate transaction may legally act for two or more parties who have interests adverse to each other. In acting for these parties, the licensee has a conflict of interest.

DISCLOSURE OF CONFIDENTIAL INFORMATION:

Licensee will not disclose any confidential information for 1 year after the revocation or termination of any brokerage agreement entered into with a party to this transaction, unless Licensee is required to do so by a court of competent jurisdiction or is given written permission to do so by that party. Confidential information includes, but is not limited to, the client's motivation to purchase, trade or sell, which if disclosed, could harm one party's bargaining position or benefit the other.

DUTIES OF LICENSEE:

Licensee shall provide you with a "Duties Owed by a Nevada Real Estate Licensee" disclosure form which lists the duties a licensee owes to all parties of a real estate transaction, and those owed to the licensee's client. When representing both parties, the licensee owes the same duties to both seller and buyer. Licensee shall disclose to both Seller and Buyer all known defects in the property, any matter that must be disclosed by law, and any information the licensee believes may be material or might affect Seller's/Landlord's or Buyer's/Tenant's decisions with respect to this transaction.

NO REQUIREMENT TO CONSENT:

You are not required to consent to this licensee acting on your behalf.
You may

- Reject this consent and obtain your own agent,
- Represent yourself,
- Request that the licensee's broker assign you your own licensee.

This information was taken from form 504 and 503 with the Nevada Real Estate Division.
When you choose to do business with us the proper form will be presented for signature. To see these forms please visit NVRED.com.

The information contained herein has been given to us by the owner of the property or other sources deemed reliable. We have no reason to doubt its accuracy, but we do not guarantee it. All information should be verified prior to purchase or lease. Site plan subject to change without prior notice.